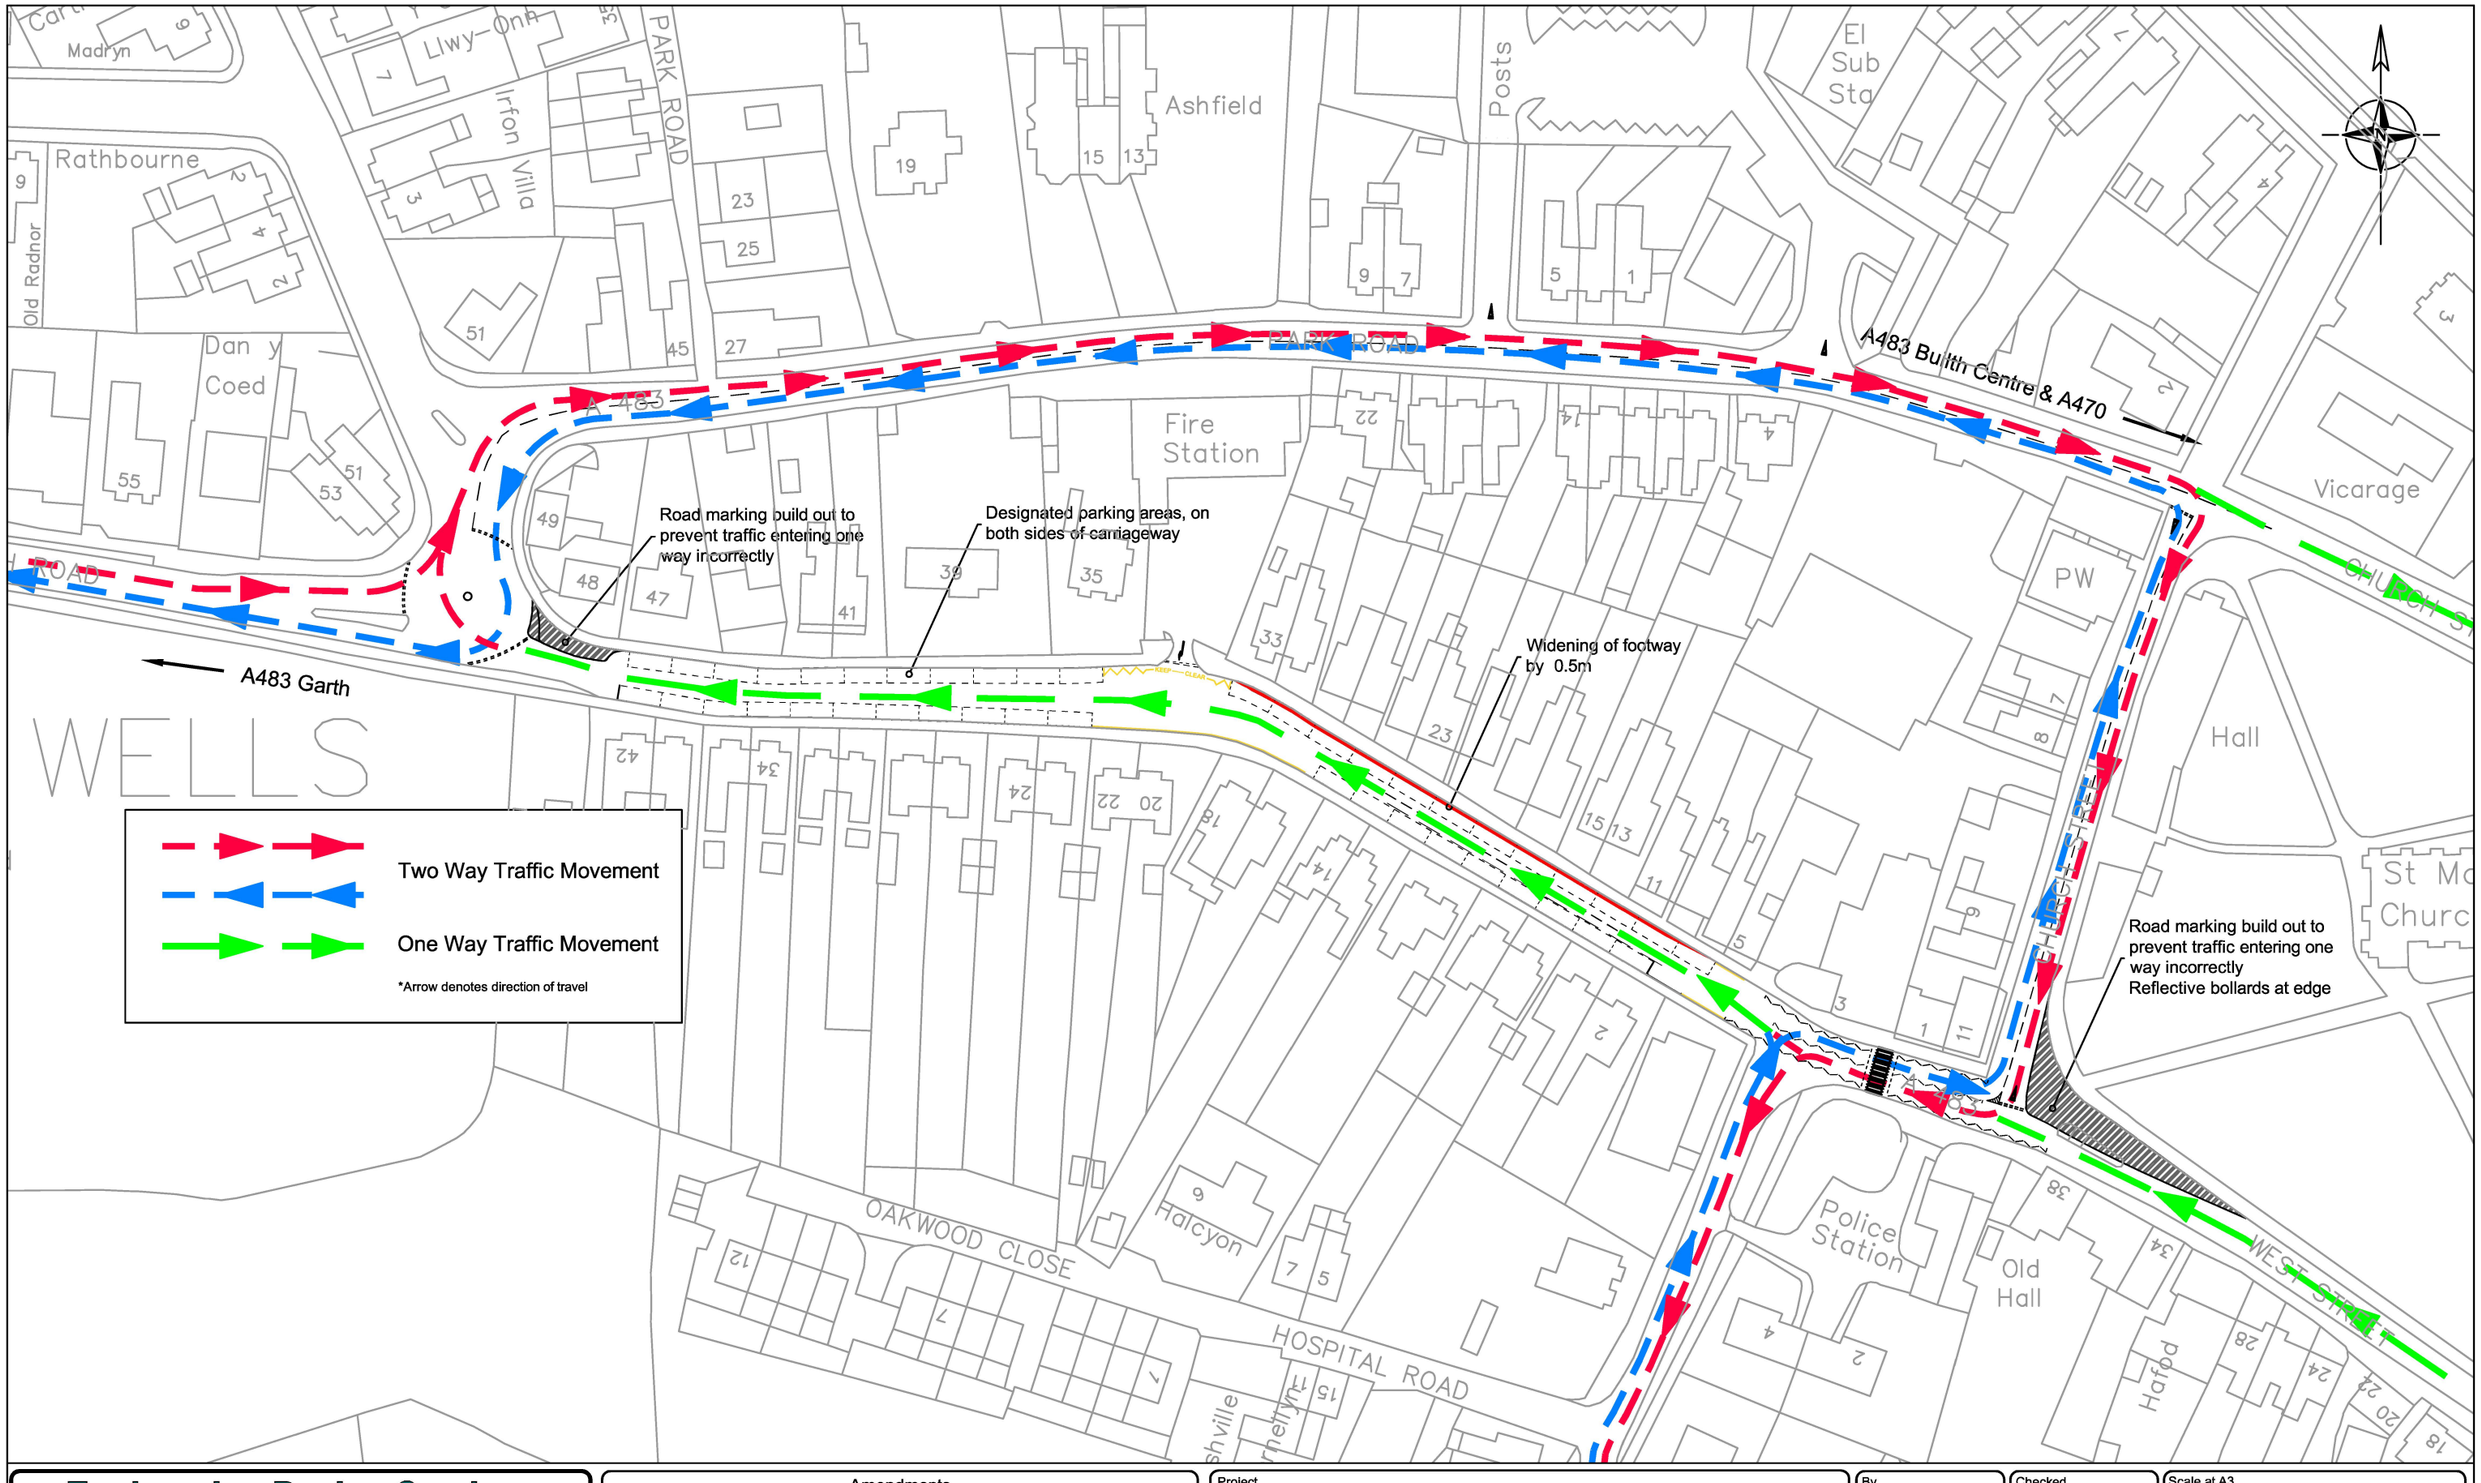

Engineering Design Services

EDS West Manager : Steve Hallows CEng MICE
01545 572513 hpw@ceredigion.gov.uk
West: Penmorfa, Aberaeron, Ceredigion, SA46 0PA

EDS East Manager : Gareth Price CEng CEnv MICE
0845 607 6060 tls.helpdesk@powys.gov.uk
North: Kirkhamsfield Depot, Pool Road, Newtown, Powys, SY16 3AF
Mid: County Hall, Spa Road East, Llandrindod Wells, Powys, LD1 5LG
South: Neuadd Brycheiniog, Cambrian Way, Brecon, Powys, LD3 7HR

CWIC is the Central Wales Infrastucture Collaboration project between Powys County Council and Ceredigion County Council and all copyrights are vested in each respective Authority.
This drawing is the property of CWIC Engineering Design Services and is issued on the condition that it is not copied, reproduced, retained or disclosed to any unauthorised person, either wholly or in part without the consent in writing of CWIC Engineering Design Services.

Amendments				
Rev	Date	Description	By	Chkd

Project
A483 Garth Road
Builth Wells

Drawing Title
Parking Study
Option C - One Way System Garth Road

By	Checked	Scale at A3
RW	SK	1:1000

This drawing should not be scaled.
All dimensions are in millimetres unless otherwise stated

Date: Sept - 19

Project Number	Drawing Number	Revision
2578	Figure 3	

© Hawlfraint y Goron a hawliau cronfa ddata 2019 Arolwg Ordnans 100024419 (Cyngor Sir Ceredigion) & 100025371 (Cyngor Sir Powys)
© Crown copyright and database rights 2019 Ordnance Survey 100024419 (Ceredigion County Council) & 100025371 (Powys County Council)

Drawing Filename : - Garth Road Option C.dwg
Last saved : - 26/02/2020