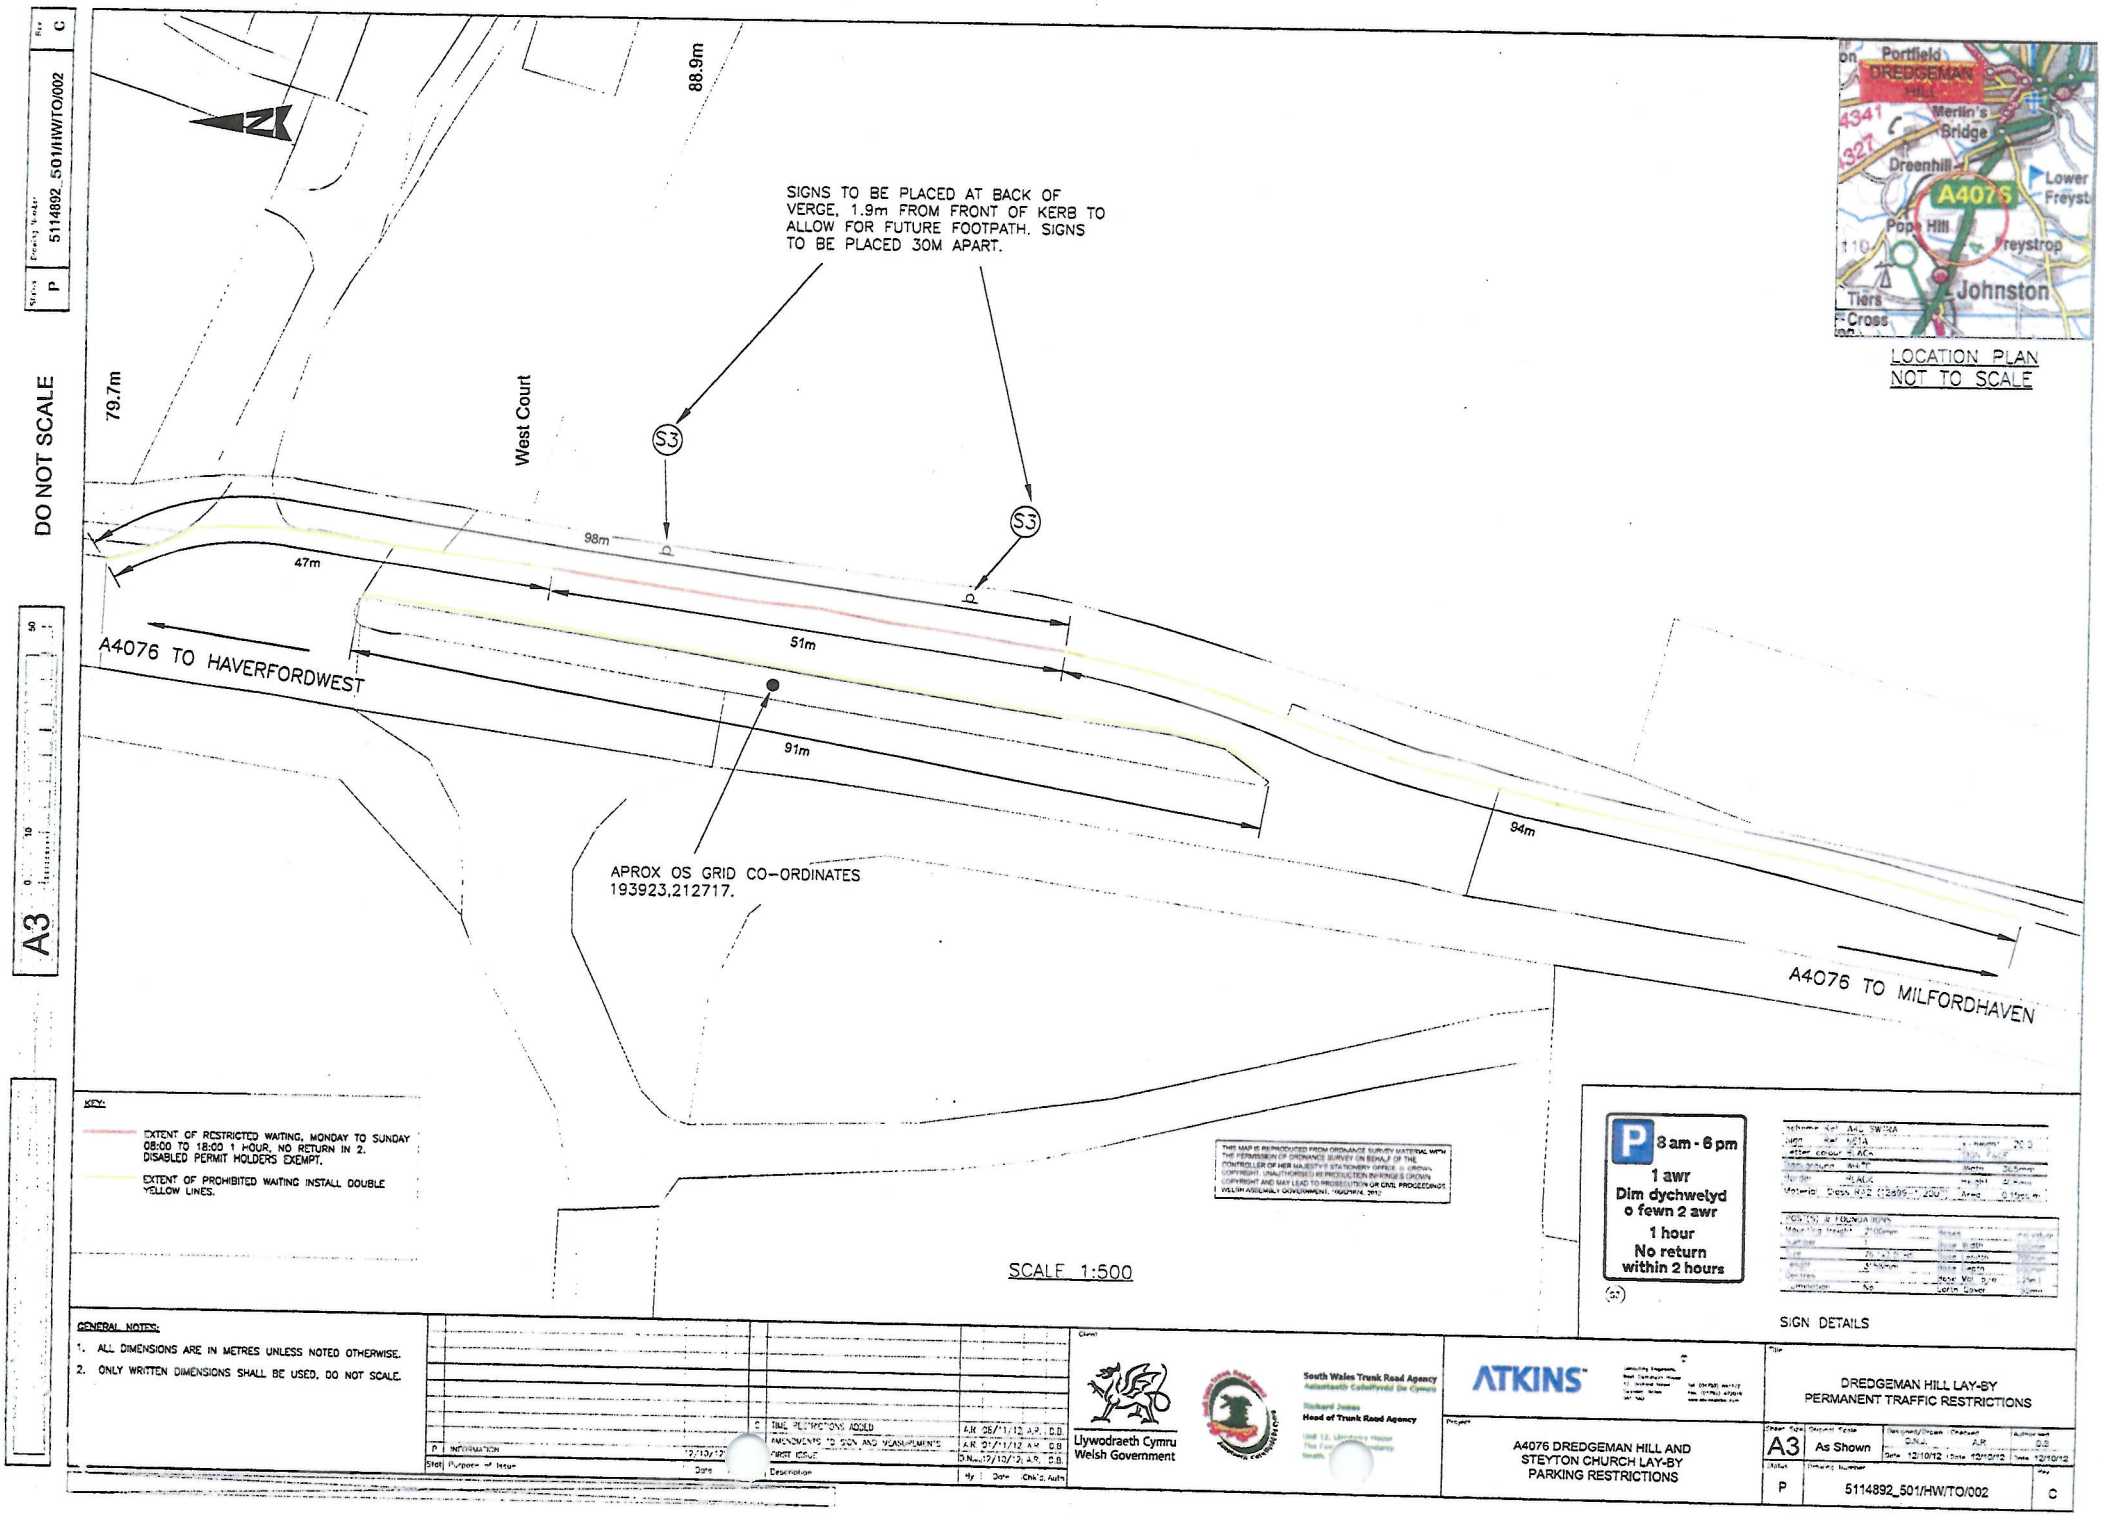
Rev C
Status P
Drawing Number 5114892_501/HW/TO/002
DO NOT SCALE
A3
0 10
SIGNS TO BE PLACED AT BACK OF VERGE, 1.9m FROM FRONT OF KERB TO ALLOW FOR FUTURE FOOTPATH. SIGNS TO BE PLACED 30M APART.
88.9m
79.7m
West Court
S3
S3
98m
47m
51m
91m
94m
A4076 TO HAVERFORDWEST
A4076 TO MILFORDHAVEN
APROX OS GRID CO-ORDINATES
193923,212717.
Portfield
DREDGEMAN HILL
Merlin's Bridge
Dreenhill
A4076
Lower Freyst
Pope Hill
Freystrop
Johnston
Tiers Cross
LOCATION PLAN
NOT TO SCALE
KEY:
EXTENT OF RESTRICTED WAITING, MONDAY TO SUNDAY 08:00 TO 18:00 1 HOUR, NO RETURN IN 2. DISABLED PERMIT HOLDERS EXEMPT.
EXTENT OF PROHIBITED WAITING INSTALL DOUBLE YELLOW LINES.
SCALE 1:500
8 am - 6 pm
1 awr
Dim dychwelyd o fewn 2 awr
1 hour
No return within 2 hours
SIGN DETAILS
GENERAL NOTES:
1. ALL DIMENSIONS ARE IN METRES UNLESS NOTED OTHERWISE.
2. ONLY WRITTEN DIMENSIONS SHALL BE USED. DO NOT SCALE.
C TIME RESTRICTIONS ADDED A.R. 05/11/12 A.R. D.B.
B AMENDMENTS TO SIGN AND MEASUREMENTS A.R. 01/11/12 A.R. D.B.
A FIRST ISSUE D.Nash 12/10/12 A.R. D.B.
P INFORMATION 12/10/12
Stat Purpose of Issue Date
Rev Description By Date Chk'd Auth
Client
Llywodraeth Cymru
Welsh Government
South Wales Trunk Road Agency
Asiantaeth Cefnffyrdd De Cymru
Richard Jones
Head of Trunk Road Agency
ATKINS
Project
A4076 DREDGEMAN HILL AND STEYTON CHURCH LAY-BY PARKING RESTRICTIONS
Title
DREDGEMAN HILL LAY-BY
PERMANENT TRAFFIC RESTRICTIONS
Sheet Size A3
Scale As Shown
Designed/Drawn C.N.J.
Checked A.R.
Authorised D.B.
Date 12/10/12
Status P
Drawing Number 5114892_501/HW/TO/002
Rev C