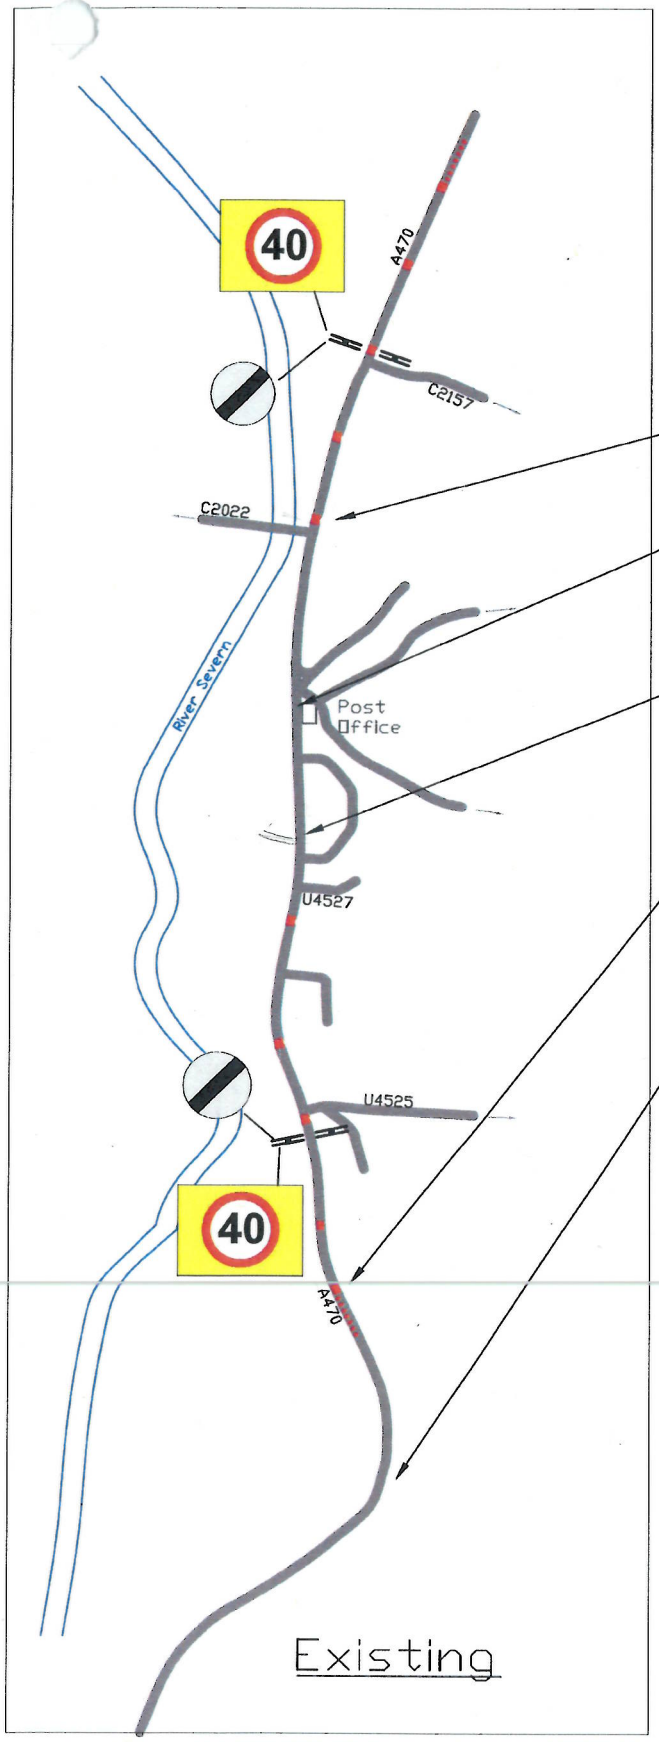

Existing

Key:

Existing Red Patching

Existing Road Sign

Road

0 100 200m 300m

30 — New 30 mph limit signs by old red patching

New zebra crossing and HFS

30 — New 30 mph limit signs and red patching with 30mph roundels

40 — Extend 40mph/National Speed limit southwards to the end of the housing and footpath on the east side of the carriageway

40 ymlen 200 llath 200 yds ahead

Proposed

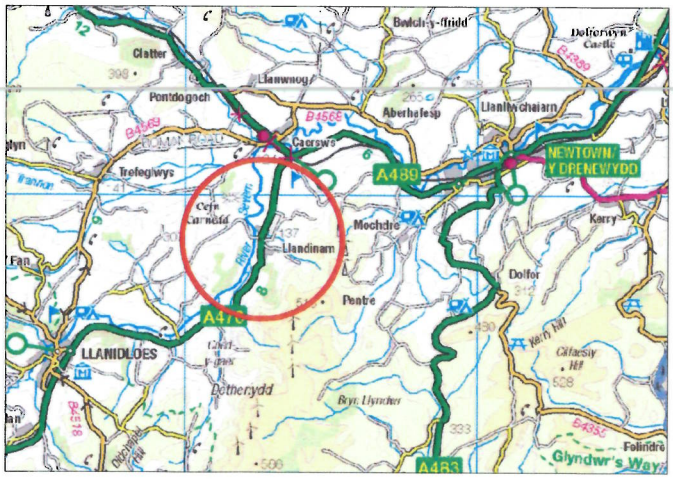

©Hawlfraint y Goron a hawlau cronfa ddata 2012 Arolwg Ordnans 100024419 (Cyngor Sir Ceredigion) & 100025371 (Cyngor Sir Powys)
©Crown copyright and database rights 2012 Ordnance Survey 100024419 (Ceredigion County Council) & 100025371 (Powys County Council)

Cyngor Sir POWYS County Council
Cyngor Sir CEREDIGION County Council
C.W.I.C
Central Wales Infrastructure Collaboration
Engineering Design Services
CWIC Engineering Operations Manager : Steve Davies
Engineering Design Services Manager : John Edwards
Tel 01545 572572 Fax 01545 572589
hpw@ceredigion.gov.uk
North Area Office Kirkhamsfield Depot Post Road Newtown Powys SY16 3AF
East Area Office Laboratory Offices Waterloo Road Llandrindod Wells Powys LD1 6DH
South Area Office Neaudc Brynsiencyn Cambrian Way Brecon Powys LD3 7HR
West Area Office County Hall Market Street Aberaeron Ceredigion SA46 0AT

Project
A470 Cardiff to Glan Conwy Trunk Rd
Llandinam Pedestrian Crossing

Drawing Title
Proposed location for new speed limit

Drawn by : A Davies	Checked by : DB	Scale at A3 1:5000
Date : 03/12/2012		

Project Number	Drawing Number	Revision
1444	002_P	

CWIC is the Central Wales Infrastucture Collaboration project between Powys County Council and Ceredigion County Council and all copyrights are vested in each respective Authority.
This drawing is the property of CWIC Engineering Design Services and is issued on the condition that it is not copied, reproduced, retained or disclosed to any unauthorised person, either wholly or in part without the consent in writing of CWIC Engineering Design Services.
This drawing should not be scaled. All dimensions are in millimetres unless otherwise stated

Drawing Filename : - 1444_Proposal plan.dwg
Last saved : - 22/01/2013