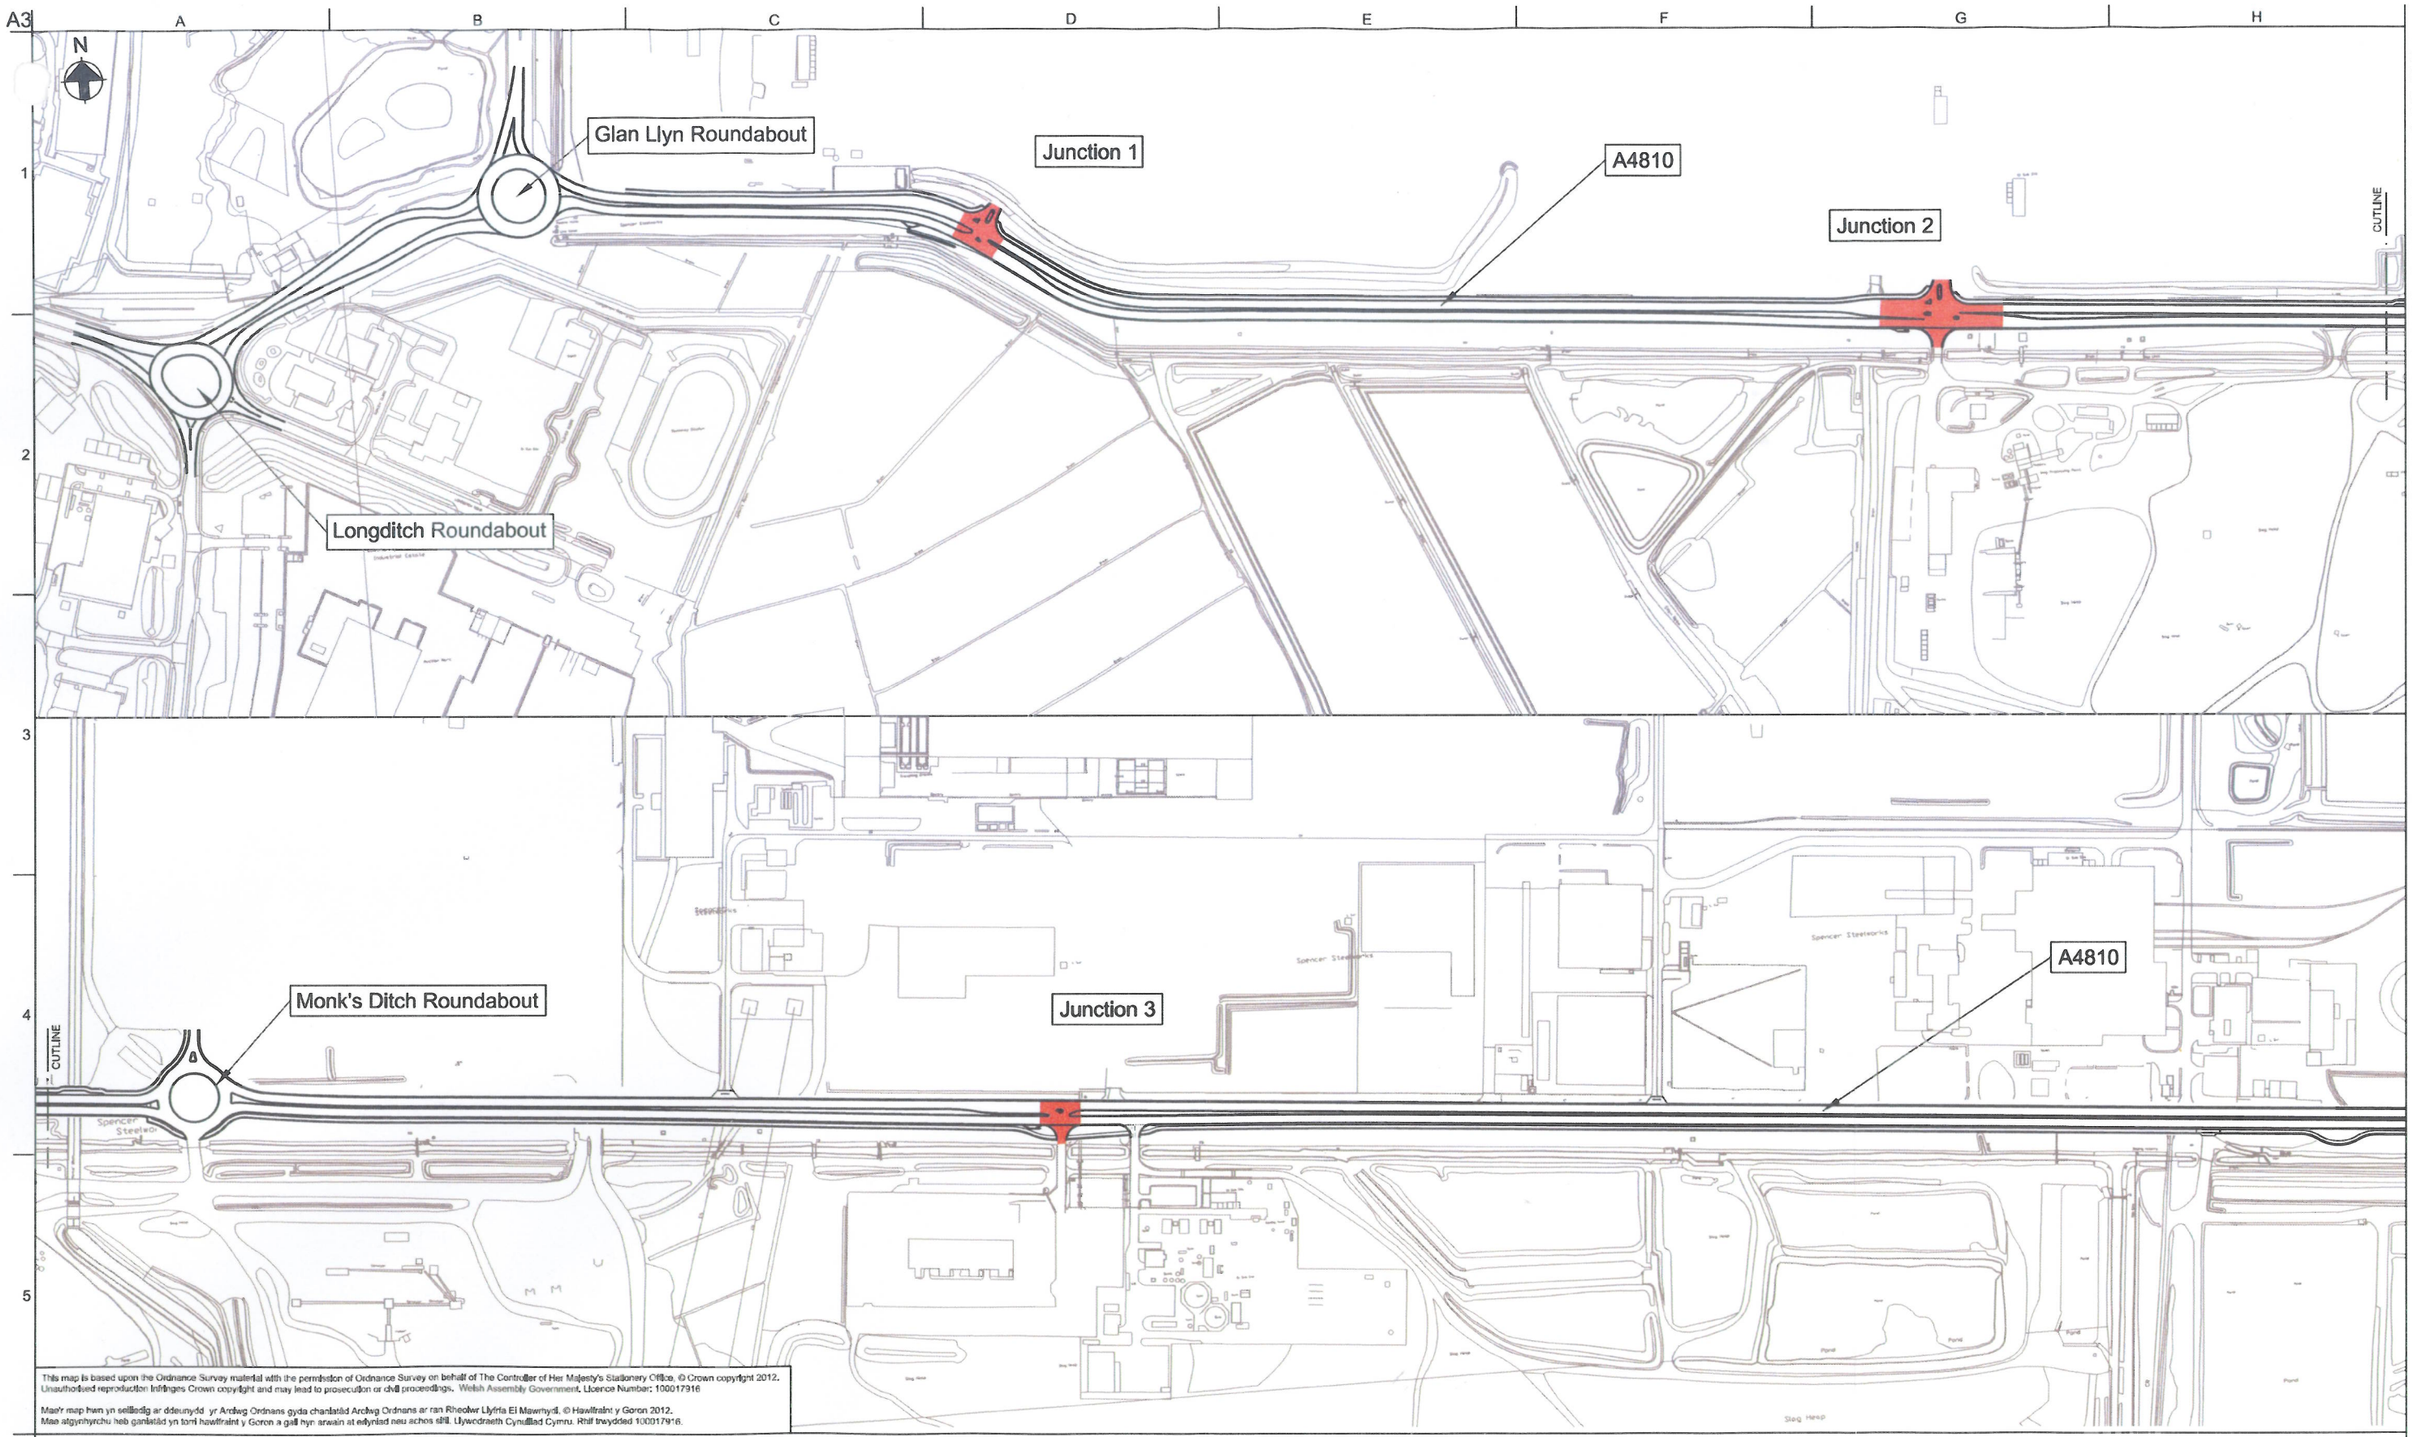

This map is based upon the Ordnance Survey material with the permission of Ordnance Survey on behalf of The Controller of Her Majesty's Stationery Office. © Crown copyright 2012. Unauthorised reproduction infringes Crown copyright and may lead to prosecution or civil proceedings. Welsh Assembly Government. Licence Number: 100017916

Mae'r map hwn yn seiliedig ar ddeunydd yr Arolwg Ordnans gyda chaniatâd Arolwg Ordnans ar ran Rheolwr Llyfrfa El Mawrhydi, © Hawlfraint y Goron 2012. Mae atgynhyrchu heb ganiatâd yn torri hawlfraint y Goron a gall hyn arwain at erlyniad neu achos sifil. Llywodraeth Cymru. Rhif trwydded 100017916.

J:\117000\117300-40\4 Internal Project Data\4-30 Drawings\4-33 Civil\Highways\03_SAR_SK-86.dgn

ARUP

4 Pierhead St, Capital Waterside
Cardiff, CF10 4QP
T +44(0)29 20473727 F +44(0)29 20472277

Issue	Date	By	Chkd	Appd
I0	14/04/14	LW	RS	ME
For Information				

Client

Llywodraeth Cymru
Welsh Government

Transport
Department of Economy, Science and Transport
Welsh Government
Cathays Park
Cardiff
CF10 3NQ

Trafnidiaeth
Adran yr Economi, Gwyddoniaeth a Thrafnidiaeth
Llywodraeth Cymru
Parc Cathays
Caerdydd
CF10 3NQ

Job Title

M4 Magor to Castleton
Corridor Enhancement Measures
M4 Magwyr i Gas-bach
Mesurau Gwellhau'r Coridor

Drawing Title

A4810 Prohibition
of U-turns Order

Scale at A3 1:5000

Plot ID

Drawing Status
For Information

Job No	Drawing No	Issue
117300-40	SAR_SK-86	I0

© Arup