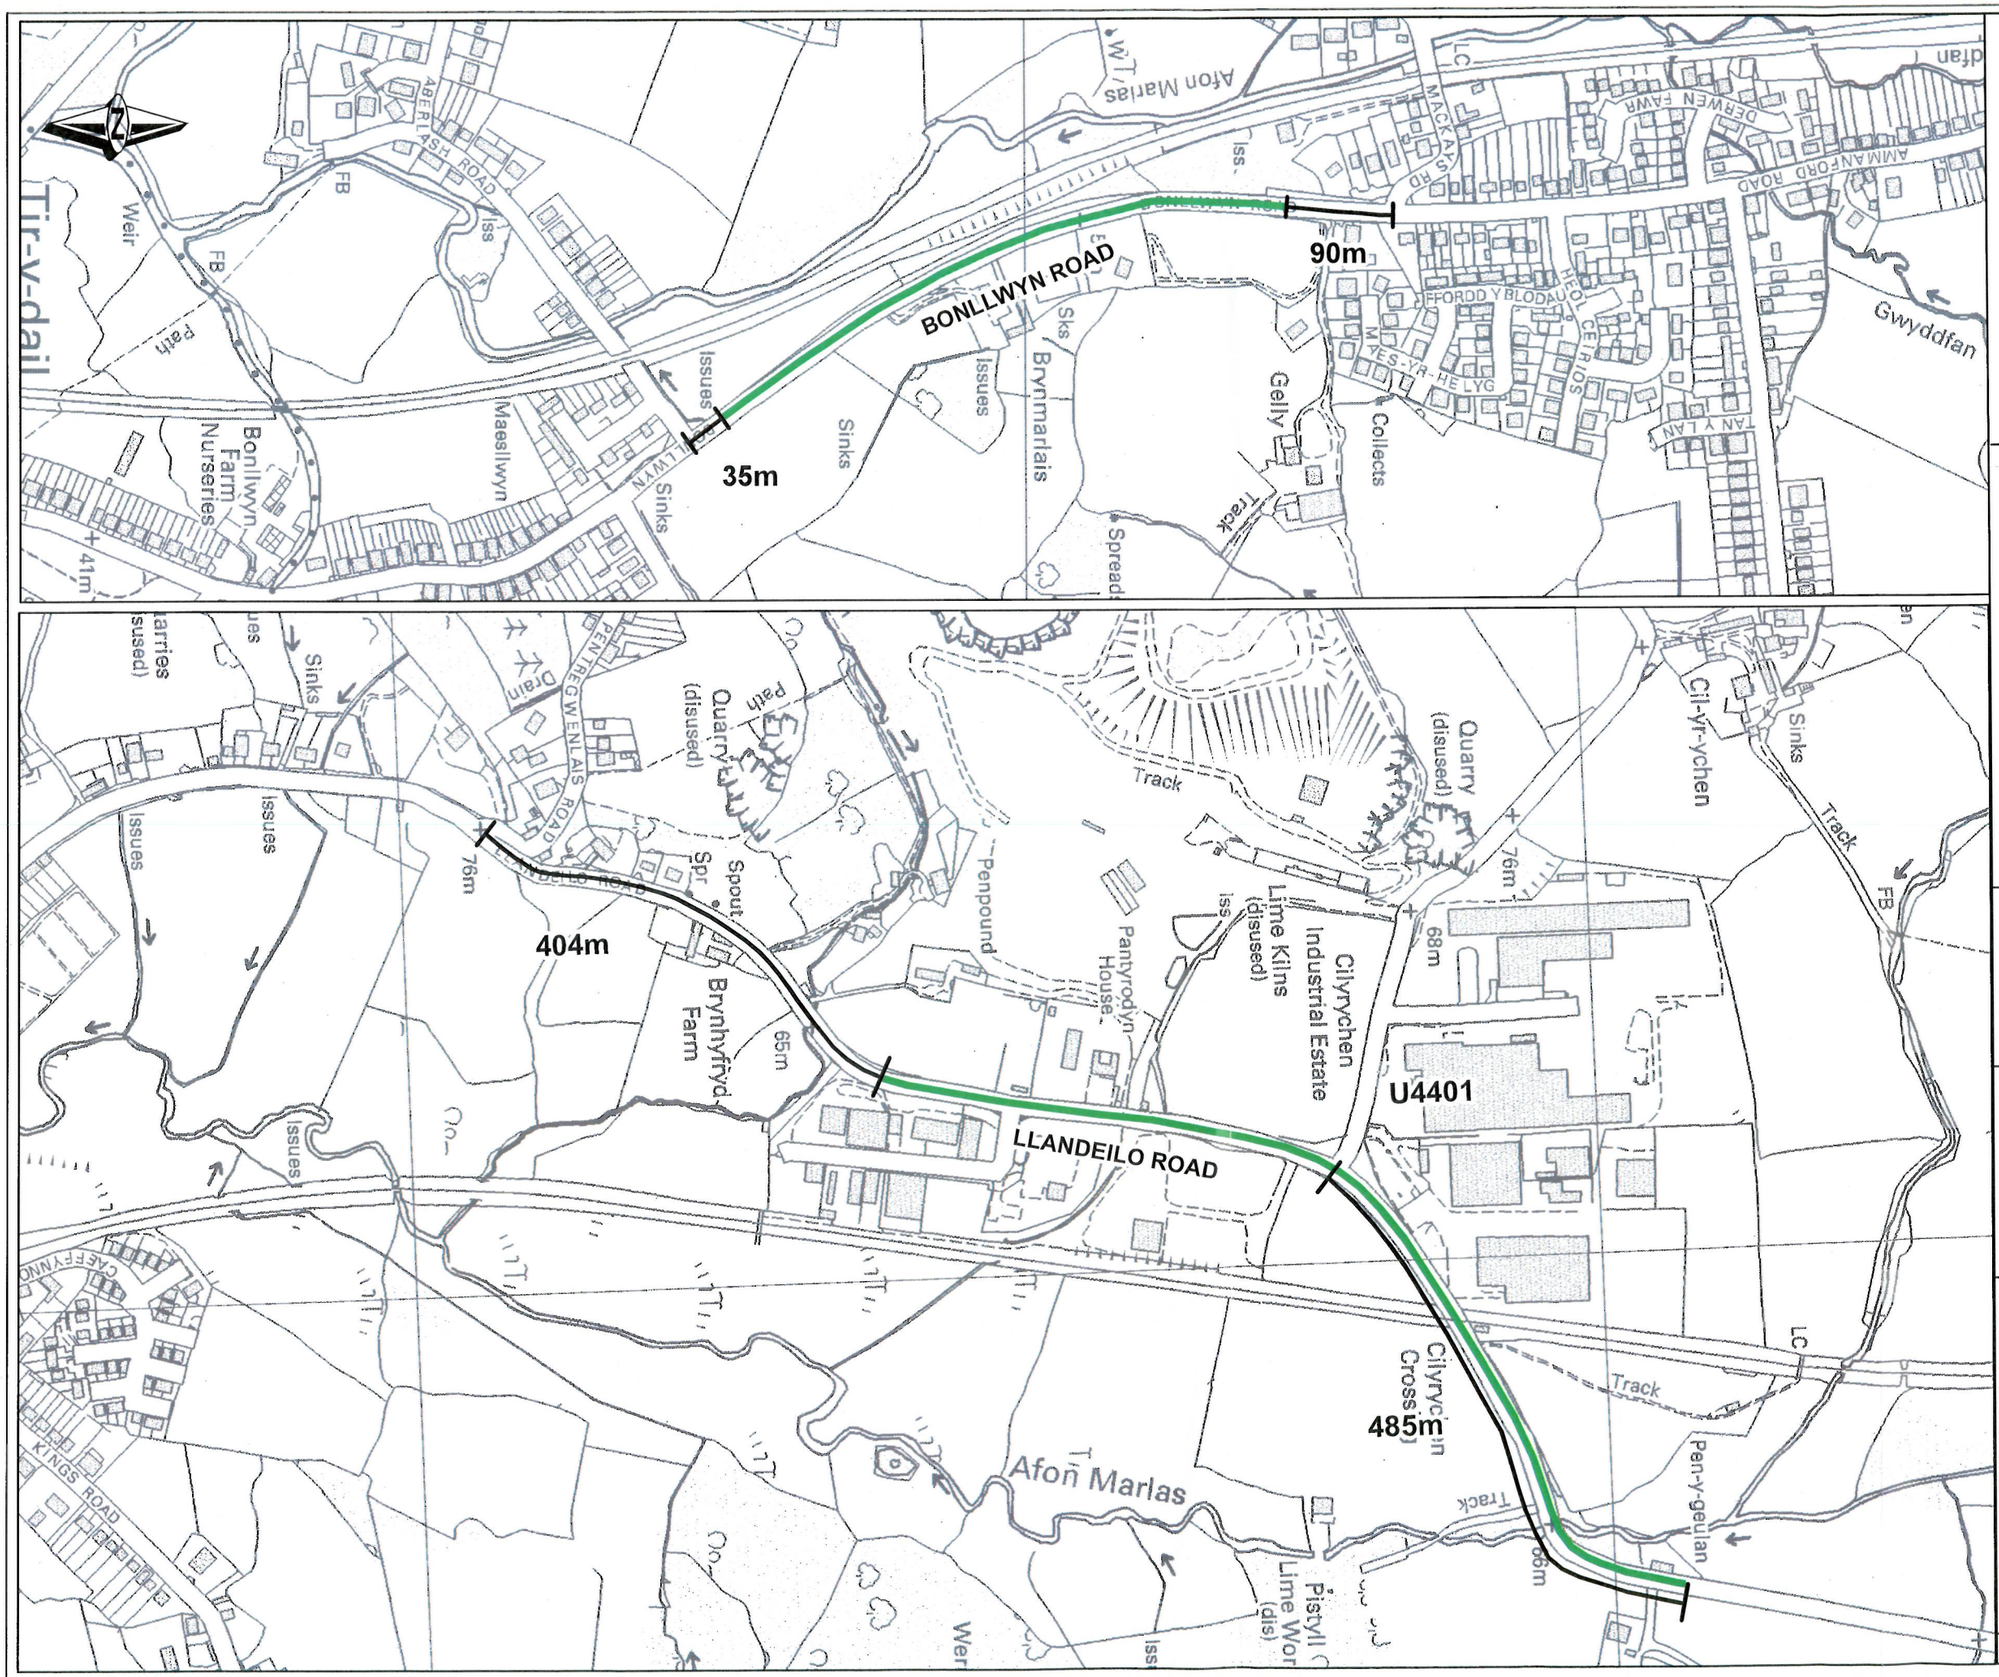

Key

40 MPH

Yn gweithio ar ran **Llywodraeth Cymru**
Working on behalf of the **Welsh Government**

Richard Jones - Head of Service - Trunk Road Agent
Pennaeth - Asiant Cefnffyrdd De Cymru
South Wales Trunk Road Agent
Asiant Cefnffyrdd De Cymru
Unit 12, Llandarcy House
D'arcy Business Park
Llandarcy, Neath SA10 6HJ

This map is based upon Ordnance Survey material with the permission of Ordnance Survey on behalf of the Controller of Her Majesty's Stationary Office.

©Crown copyright. Unauthorised reproduction

Title:

Speed Limit Order
A483 Bonllwyn / Llandeilo Road Llandybie

2014 Order

Scale: 1:5,000