DO NOT SCALE

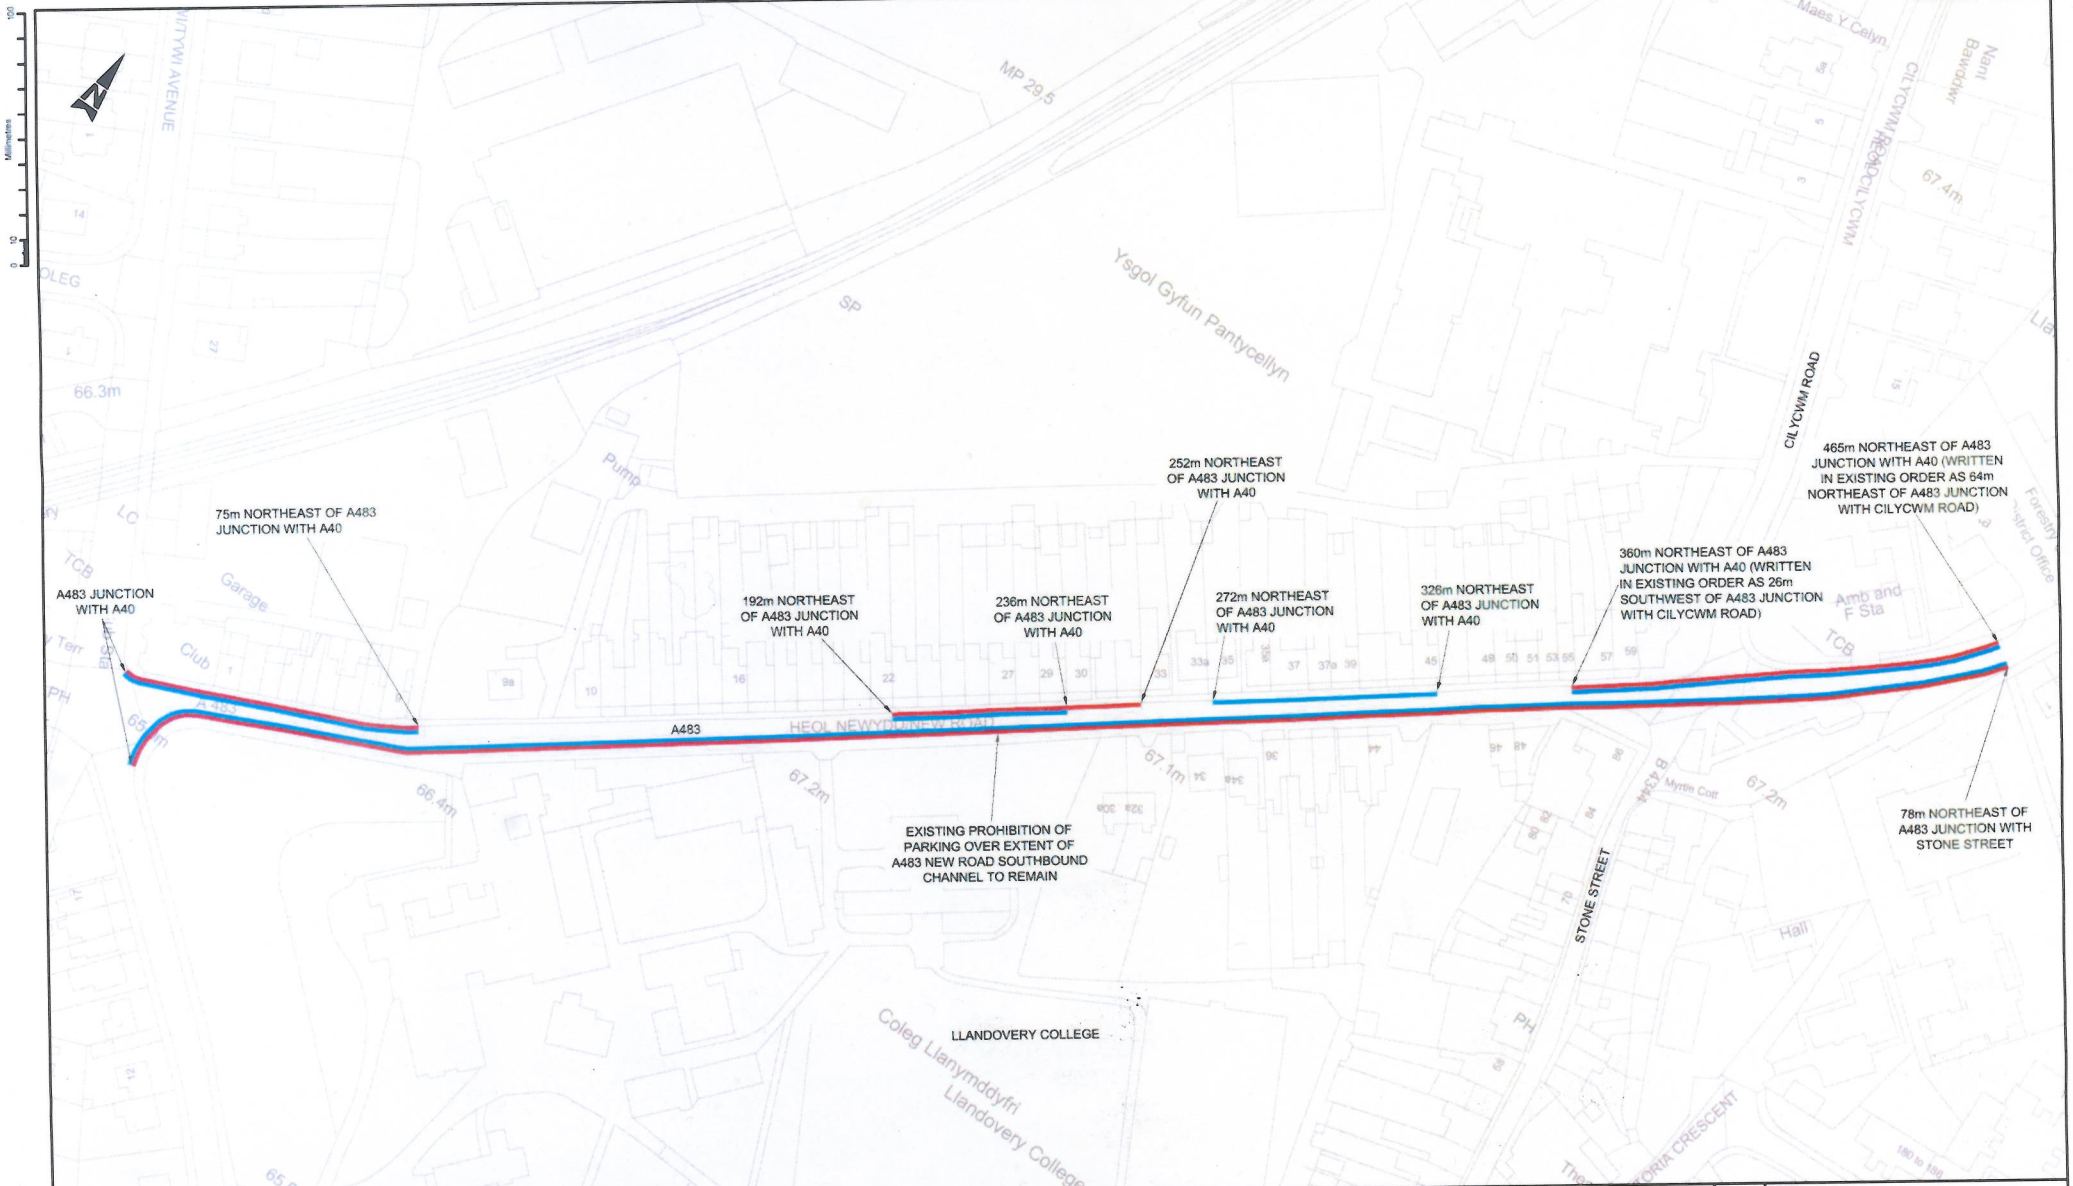

GENERAL NOTES:

1. ALL DIMENSIONS ARE IN METRES UNLESS NOTED OTHERWISE.
2. ONLY WRITTEN DIMENSIONS SHALL BE USED. DO NOT SCALE.

KEY:

PROPOSED EXTENT OF PROHIBITED WAITING - DISABLED PARKING PERMIT HOLDERS EXEMPT

EXISTING EXTENT OF PROHIBITED WAITING ACCORDING TO THE TRUNK ROAD (A483) (LLANDOVERY, DYFFED) (PROHIBITION OF WAITING) ORDER 1991 (NO. 2156) AND (AMENDMENT) ORDER 1992 (NO. 1340)

THIS MAP IS REPRODUCED FROM ORDNANCE SURVEY MATERIAL WITH THE PERMISSION OF ORDNANCE SURVEY ON BEHALF OF THE CONTROLLER OF HER MAJESTY'S STATIONERY OFFICE. © CROWN COPYRIGHT. UNAUTHORISED REPRODUCTION INFRINGES CROWN COPYRIGHT AND MAY LEAD TO PROSECUTION OR CIVIL PROCEEDINGS. WELSH ASSEMBLY GOVERNMENT 100021874 2015

SAFETY, HEALTH AND ENVIRONMENTAL INFORMATION
In addition to the hazards/risks normally associated with the types of work detailed on this drawing, note the following:
CONSTRUCTION
STATUTORY UTILITIES PLANT PROXIMITY TO HIGH SPEED TRAFFIC
MAINTENANCE/CLEANING
NONE
DECOMMISSIONING/DEMOLITION
NONE
It is assumed that all works will be carried out by a competent contractor working, where appropriate, to an approved method statement

Rev.	Date	Description	By	Chkd	Appd
P2	27/05/15	EXISTING AND PROPOSED EXTENT OF PROHIBITED WAITING ADDED	P.T.	C.G.	J.R.
P1	15/05/15	FIRST ISSUE	R.M.	C.G.	J.R.

Drawing Status: FOR INFORMATION
Suitability: S2

ATKINS
West Glamorgan House
12, Orchard Street
Swansea
SA1 5AD
Tel: +44 (0) 1792 641172
Fax: +44 (0) 1792 472019
www.atkinsglobal.com

Copyright © Atkins Limited (2014)

Client: Yn gweithio ar ran Llywodraeth Cymru, Working on behalf of the Welsh Government

Project Title: A483 JUNCTION A40 LLANFAIR MAJOR MAINTANENCE

Drawing Title: PROPOSED PROHIBITION OF WAITING EXTENTS

Scale	Designed	Drawn	Checked	Authorised
N.T.S.	C.G.	R.M.	C.G.	J.R.
Original Size: A1	Date: 15/05/15	Date: 15/05/15	Date: 15/05/15	Date: 15/05/15

Drawing Number: 5122169_101-HW-PK-105
Revision: P2