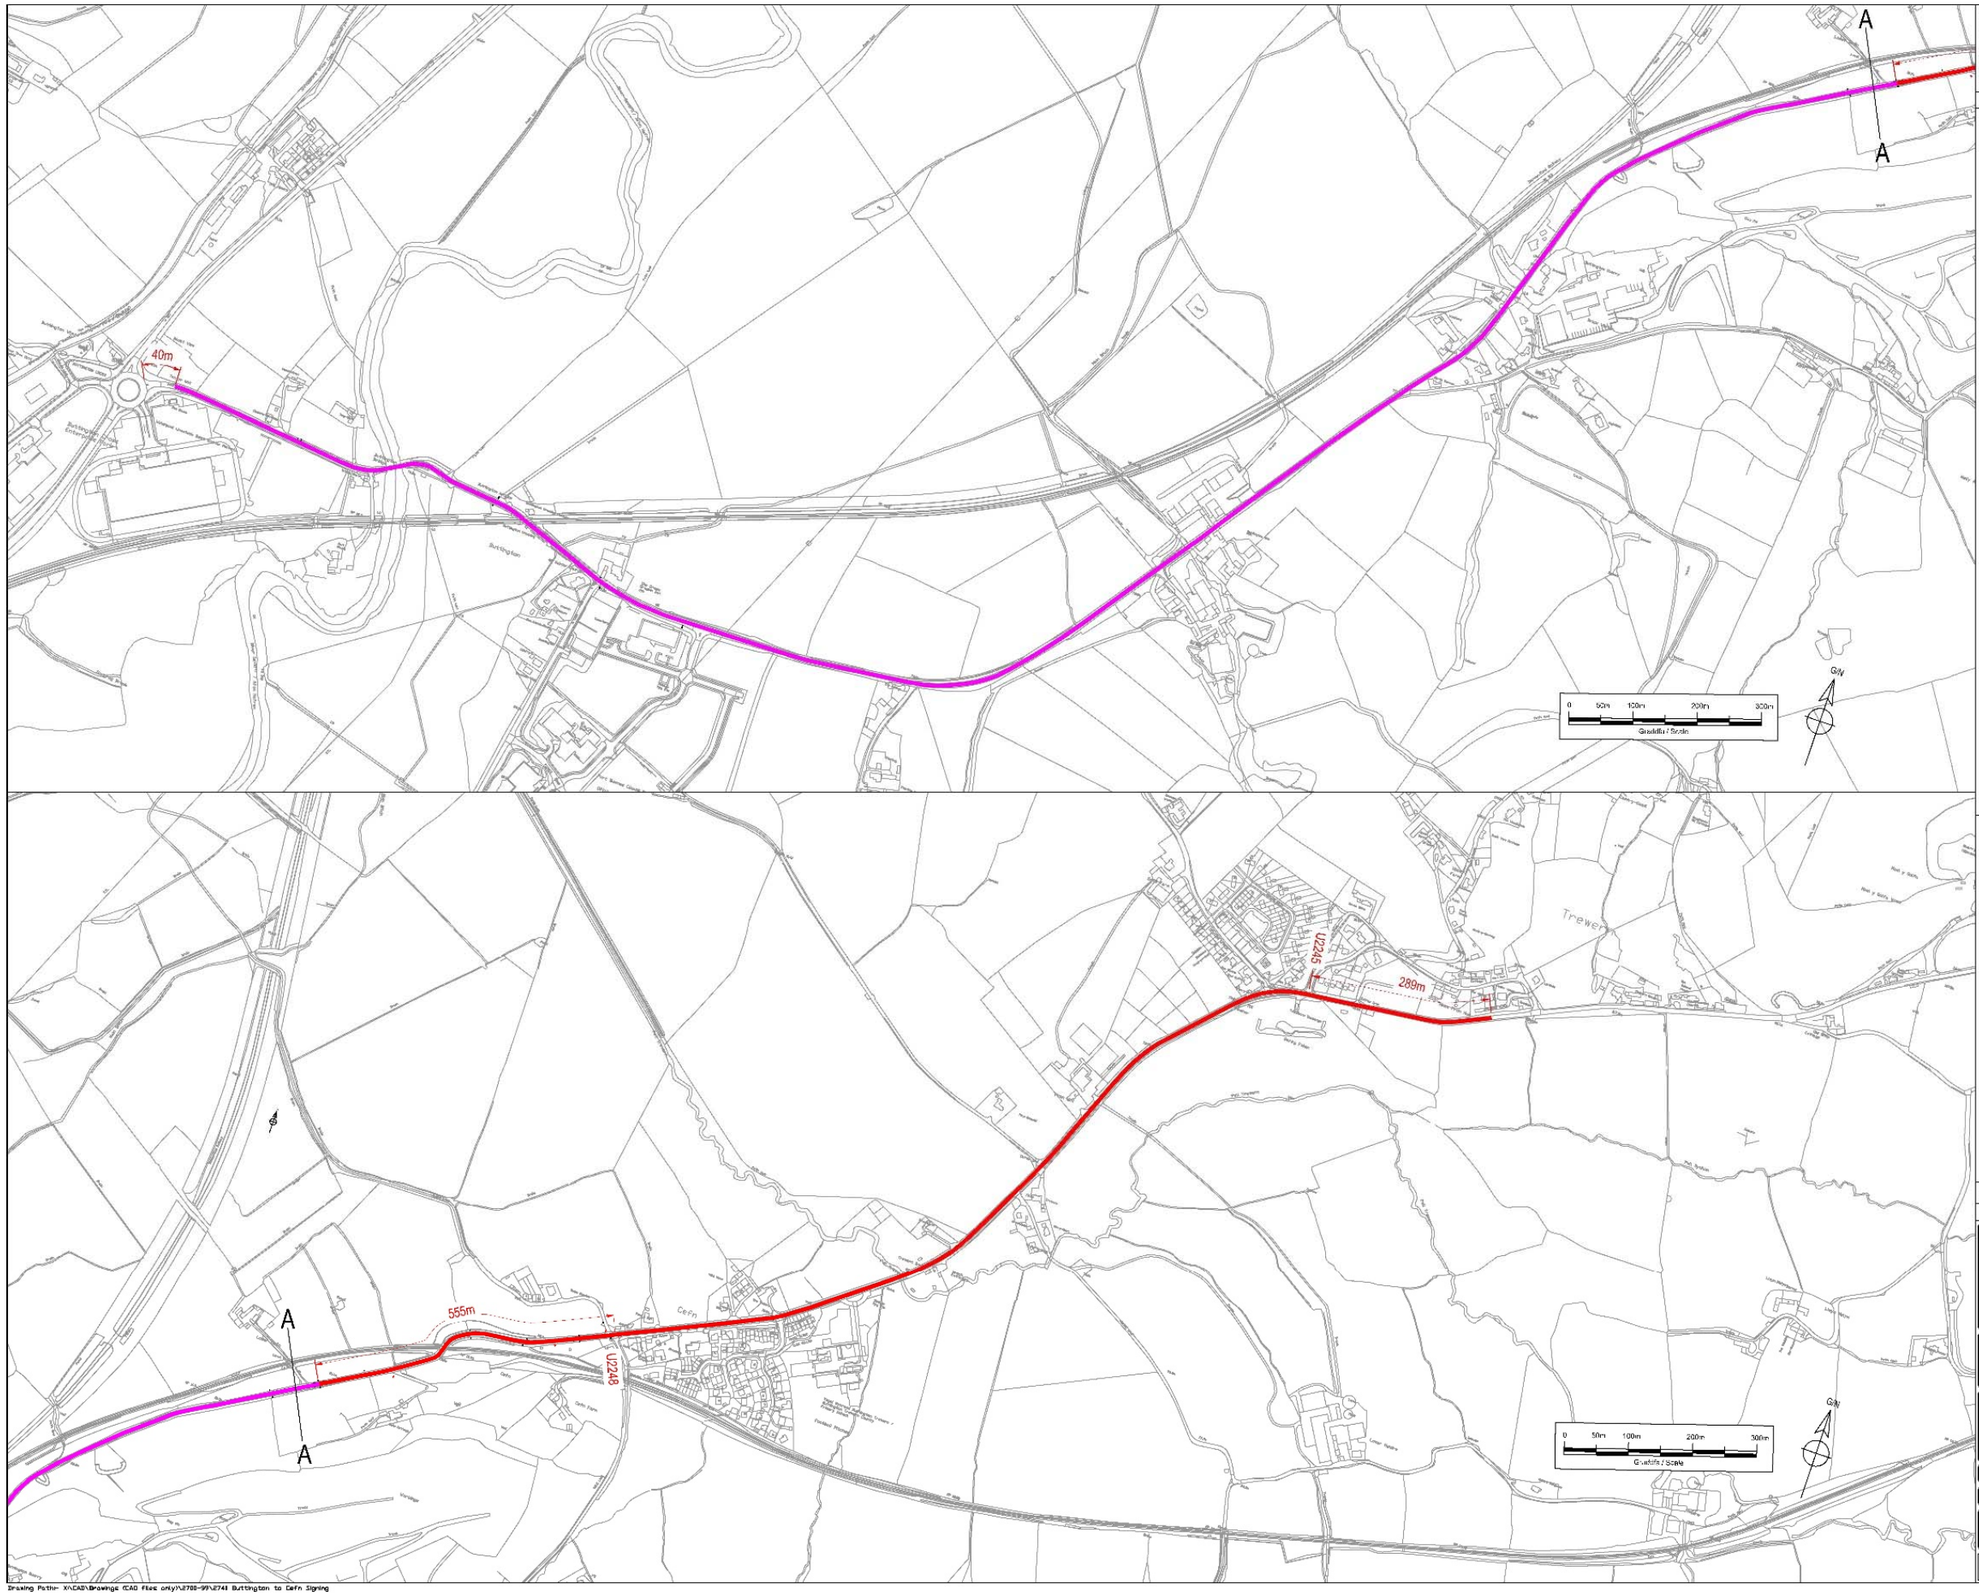

This drawing should not be scaled and any dimensions verified on site.
All dimensions are in millimetres unless otherwise stated.

CWIC is the Central Wales Internet Centre. Collaboration project between Powys County Council and Ceredigion County Council and all copyrights are vested in their respective authority.
This drawing is the property of CWIC Engineering Design Services and is issued on the condition that it is not copied, reproduced, retained or disclosed to any unauthorised person, either wholly or in part without the consent of Engineering Design Services.
Ordnance Survey Council is a trademark of the Ordnance Survey
© Crown copyright and database rights 2021 Ordnance Survey
100024410 (Ceredigion County Council) & 100020271 (Powys County Council)

Notes

Allwedd / Key

Terfyn Cyflymder arfaethedig 50mya

Proposed 50mph speed limit

Terfyn cyflymder arfaethedig 40mya

Proposed 40mph speed limit

Rev	Date	Description	By	Chkd

Amendments

Engineering Design Services

EDS West Manager : Steve Hallows
01646 672613 hpw@ceredigion.gov.uk

EDS East Manager : Gareth Price
0845 607 6060 tls.helpdesk@powys.gov.uk

Project: A458 Shrewsbury to Dolgellau Trunk Road Buttington to CB CIP Study

Drawing Title: PTRO

By	Checked	Scale at A1
PRC		NTS
Date: March 2022		

Project Number	Drawing Number	Revision
2741	004	A

Drawing File name :- A458 Shrewsbury to CB PTRO 40-50.dwg
Last saved :- 10/03/2022

Drawing Path:- X:\CAD\Drawings (CAD files only)\2700-99\2741 Buttington to Cefn Signing