DO NOT SCALE / PEIDIWCH Â GRADDIO

Mae Gweinidogion Cymru yn ardystio drwy hyn mai hwn yw'r plan y cyfeirir ato yng Ngorchymyn Cau Priffyrdd (Great Wedlock Farm, Gumfreston, Dinbych-Y-Pysgod, Sir Benfro) 2022
Rhif y Ffeil: qA1564266

The Welsh Ministers Hereby Certify That This Is The Plan Referred To In The Stopping Up Of Highways (Great Wedlock Farm, Gumfreston, Tenby, Pembrokeshire) Order 2022
File No: qA1564266

Dyddiedig/Dated: **12 Rhagfyr / December 2022**

Nicci Hunter
Arweinydd y Tîm Busnes / Business Team Leader
Llywodraeth Cymru / Welsh Government

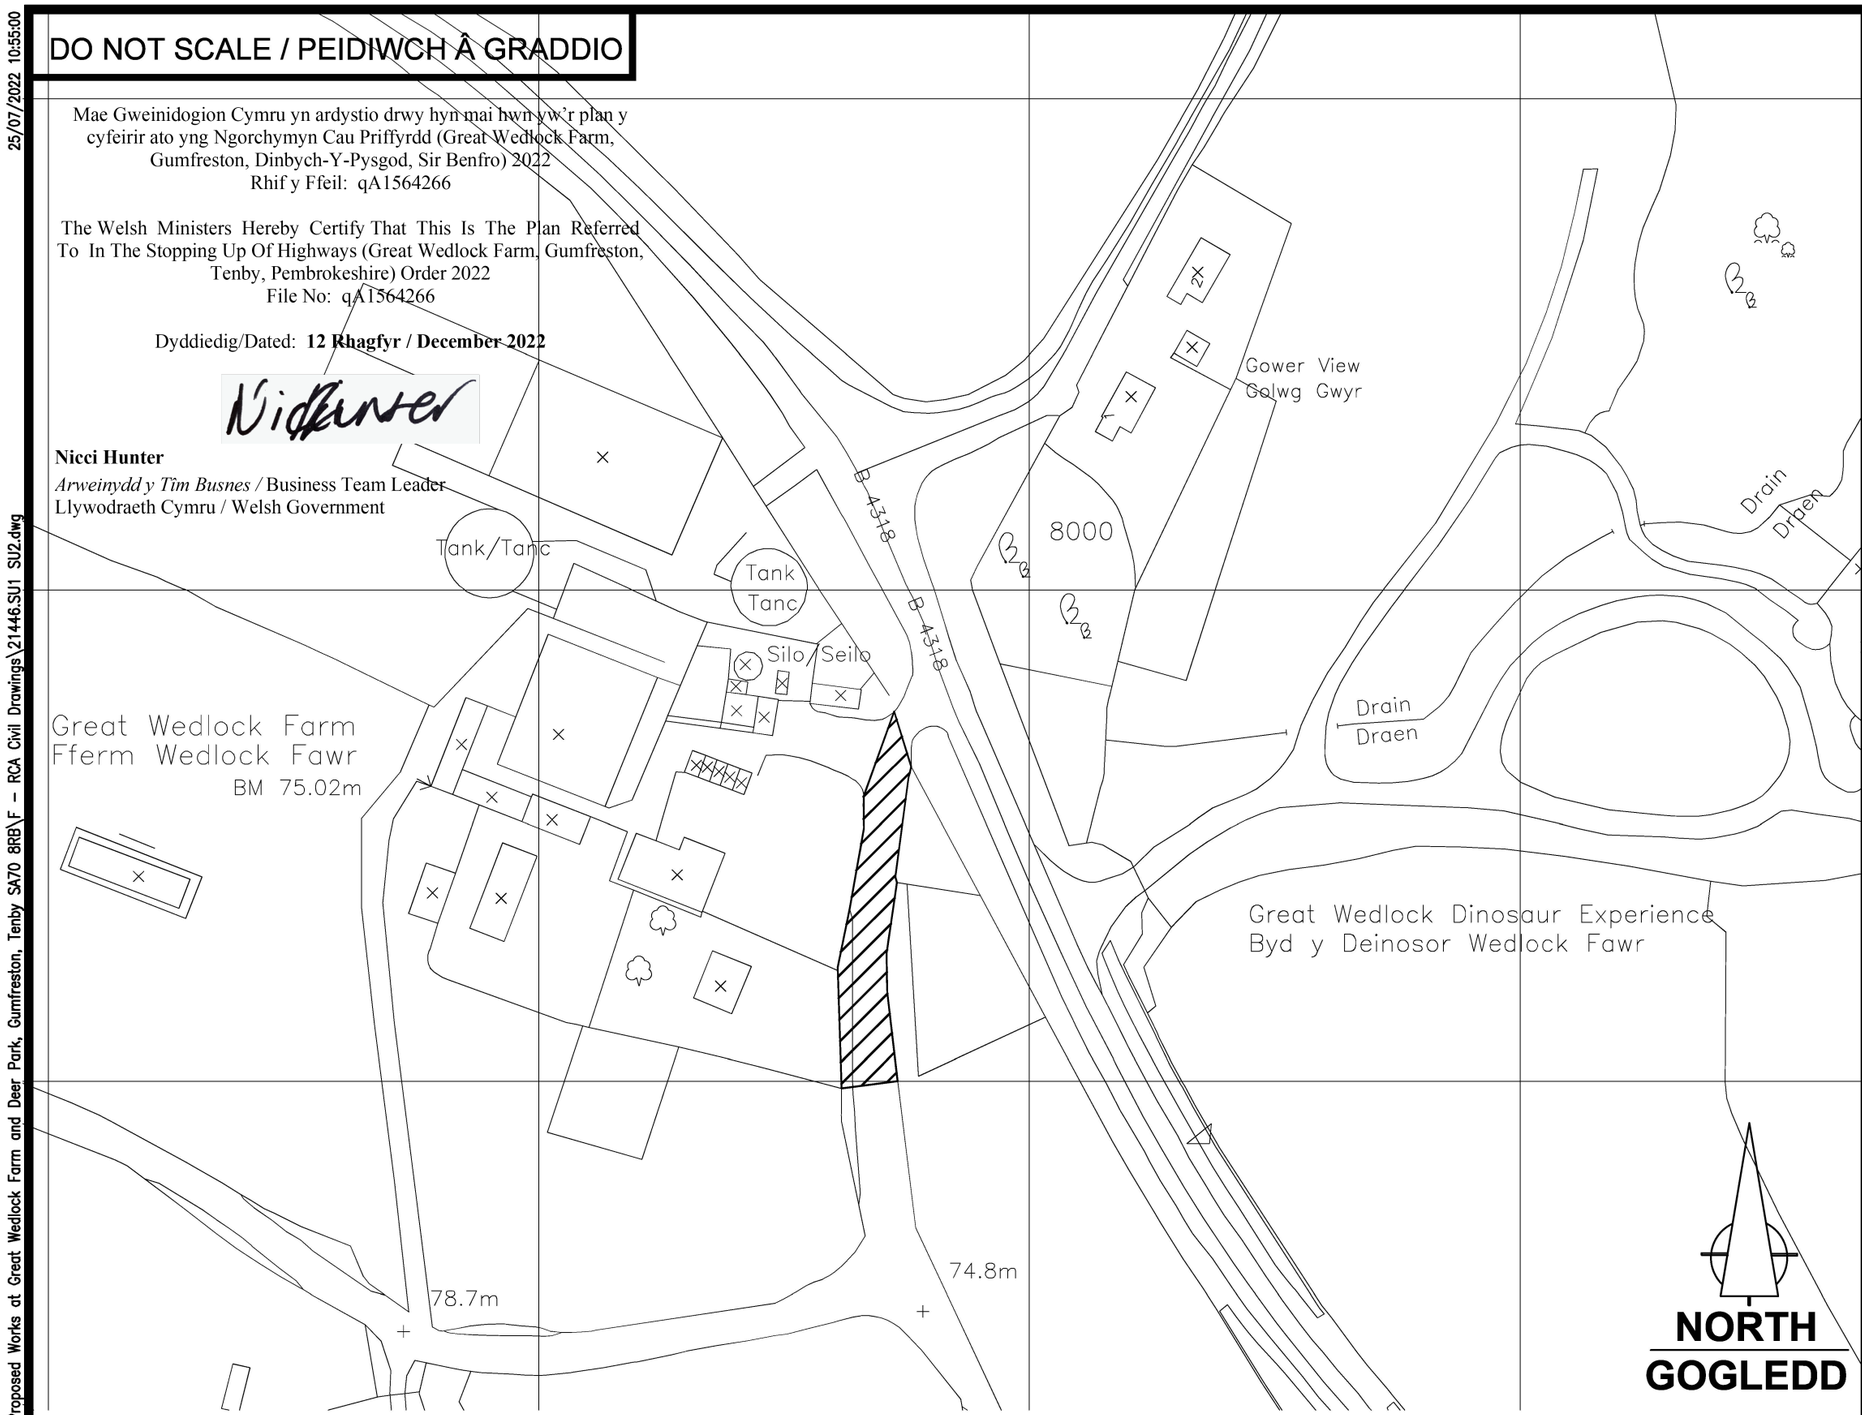

LEGEND / EGLURHAD

HIGHWAYS TO BE STOPPED UP
PRIFFYRDD YN CAEL EI CAU

ALL DIMENSIONS SHOWN IN MILLIMETRES
HOLL DIMENSIYNAU I'W DANGOS MEWN MILIMETRAU

NOTES/NODIADAU:

THE PROPERTY OF THIS DRAWING AND DESIGN IS VESTED IN ROGER CASEY ASSOCIATES AND MUST NOT BE COPIED OR REPRODUCED IN ANY WAY WITHOUT THE WRITTEN CONSENT OF ROGER CASEY ASSOCIATES.

THE CONTRACTOR IS TO CHECK ALL LEVELS AND DIMENSIONS BEFORE WORK COMMENCES, AND ANY DISCREPANCIES TO BE REPORTED IMMEDIATELY TO THE CONSULTANTS.

WORK TO FIGURED DIMENSIONS IN PREFERENCE TO SCALING.

THIS DRAWING IS TO BE READ IN CONJUNCTION WITH ALL OTHER ROGER CASEY ASSOCIATES DRAWINGS AND SPECIFICATIONS AND ALL OTHER CONSULTANTS DRAWINGS AND SPECIFICATIONS RELATING TO THIS PROJECT.

MAE EIDDO'R DARLUN A'R DYLUNIAD HWN YN AROS Â ROGER CASEY ASSOCIATES AC NI DDYLID EI GOPÏO NA'I ATGYNHYRCHU MEWN UNRHYW FFORDD HEB GANIATÂD YSGRIFENEDIG ROGER CASEY ASSOCIATES.

MAE'R CONTRACTWYR I WIRIO POB LEFEL A DIMENSIWN CYN I'R GWAITH DDECHRAU, A DYLID ADRODD AR UNRHYW ANGHYSONDERAU I'R YMGYNHORWYR AR UNWAITH.

GWEITHIWCH I'R MESURIADAU A GYFRIFWYD YN HYTRACH NAG I RADDFA.

MAE'R DARLUN HWN I'W DDARLLEN AR Y CYD Â HOLL DDARLUNIAU A MANYLEBAU ERAILL ROGER CASEY ASSOCIATES A HOLL DDARLUNIAU A MANYLEBAU YMGYNGHORWYR ERAILL SY'N YMWNEUD Â'R PROSIECT HWN.

REV. AGD.	DESCRIPTION DISGRIFIAD	DRAWN TYNNU	CHECK GWIRIO	DATE DYDDIAD
A	REVIEW FOLLOWING INITIAL COMMENTS/ADOLYGIAD TN DDILYN SYLW CYCHWYNNOL	EP	EP	25.07.22

Roger Casey Associates
Consulting Civil & Structural Engineers
Peirianwyr Sifil ac Adeiladu Ymgynghorol

Ty Mansel, 6 Mansel Street, Carmarthen, Carmarthenshire SA31 1PX
Ty Mansel, 6 Stryd Mansel, Caerfyrddin, Sir Gaerfyrddin, SA31 1PX
T: 01267 222 646

Units 10 & 11, Merlin's Court, Winch Lane, Haverfordwest, Pembrokeshire SA61 1SB
Unedau 10 & 11, Llys Myrddin, Lôn Winch, Hwlffordd, Sir Benfro, SA61 1SB
T: 01437 762 795

E: office@rca-eng.co.uk
www.rca-eng.co.uk

CLIENT / CLEIENT:
A Evans

ARCHITECT / PENSAER:
Grwp Atriarc Group

PROJECT / PROSIECT:
Proposed Works at Great Wedlock Farm and Deer Park, Gumfreston, Tenby, SA70 8RB / Gwaith Arfaethedig yn Fferm a Pharc Ceirw Wedlock Fawr, Gumfreston, Dinbych-y-Pysgod, SA70 8RB

DRAWING TITLE / TEITL DARLUN:
Section 247 Stopping Up Order Plan / Cynllun Priffordd yn Cael ei Chau Adran 247

DRAWING STATUS / STATWS DARLUN:	DRAWN BY / TYNNU GAN:	DESIGN BY/ DYLUNIO GAN:	CHECKED BY/ GWIRIO GAN:	DATE/DYDDIAD:
Section 247 / Adran 247	EP	-	PWJL	21/07/22

ORIGINAL DRAWING / DARLUN GWREIDDIOL A3	SCALE/GRADDFA:	DRAWING No./RHIF DARLUN:	REVISION / ADOLYGIAD:
© Roger Casey Associates Limited 2022	1:1250	21446/SU2	A

M:\RCA Job Files\214 job\21446 - Proposed Works at Great Wedlock Farm and Deer Park, Gumfreston, Tenby SA70 8RB\F - RCA Civil Drawings\21446.SU1 SU2.dwg 25/07/2022 10:55:00
RCA Document Reference: RCA A3 Landscape Version 2